



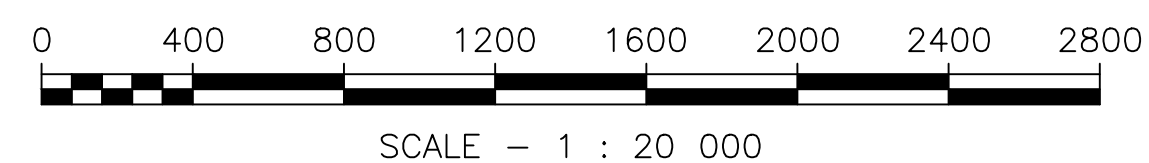

VALLEY FIBER

PELICAN INLET CONDOMINIUM CORPORATION - SUBMISSION

OVERVIEW MAP

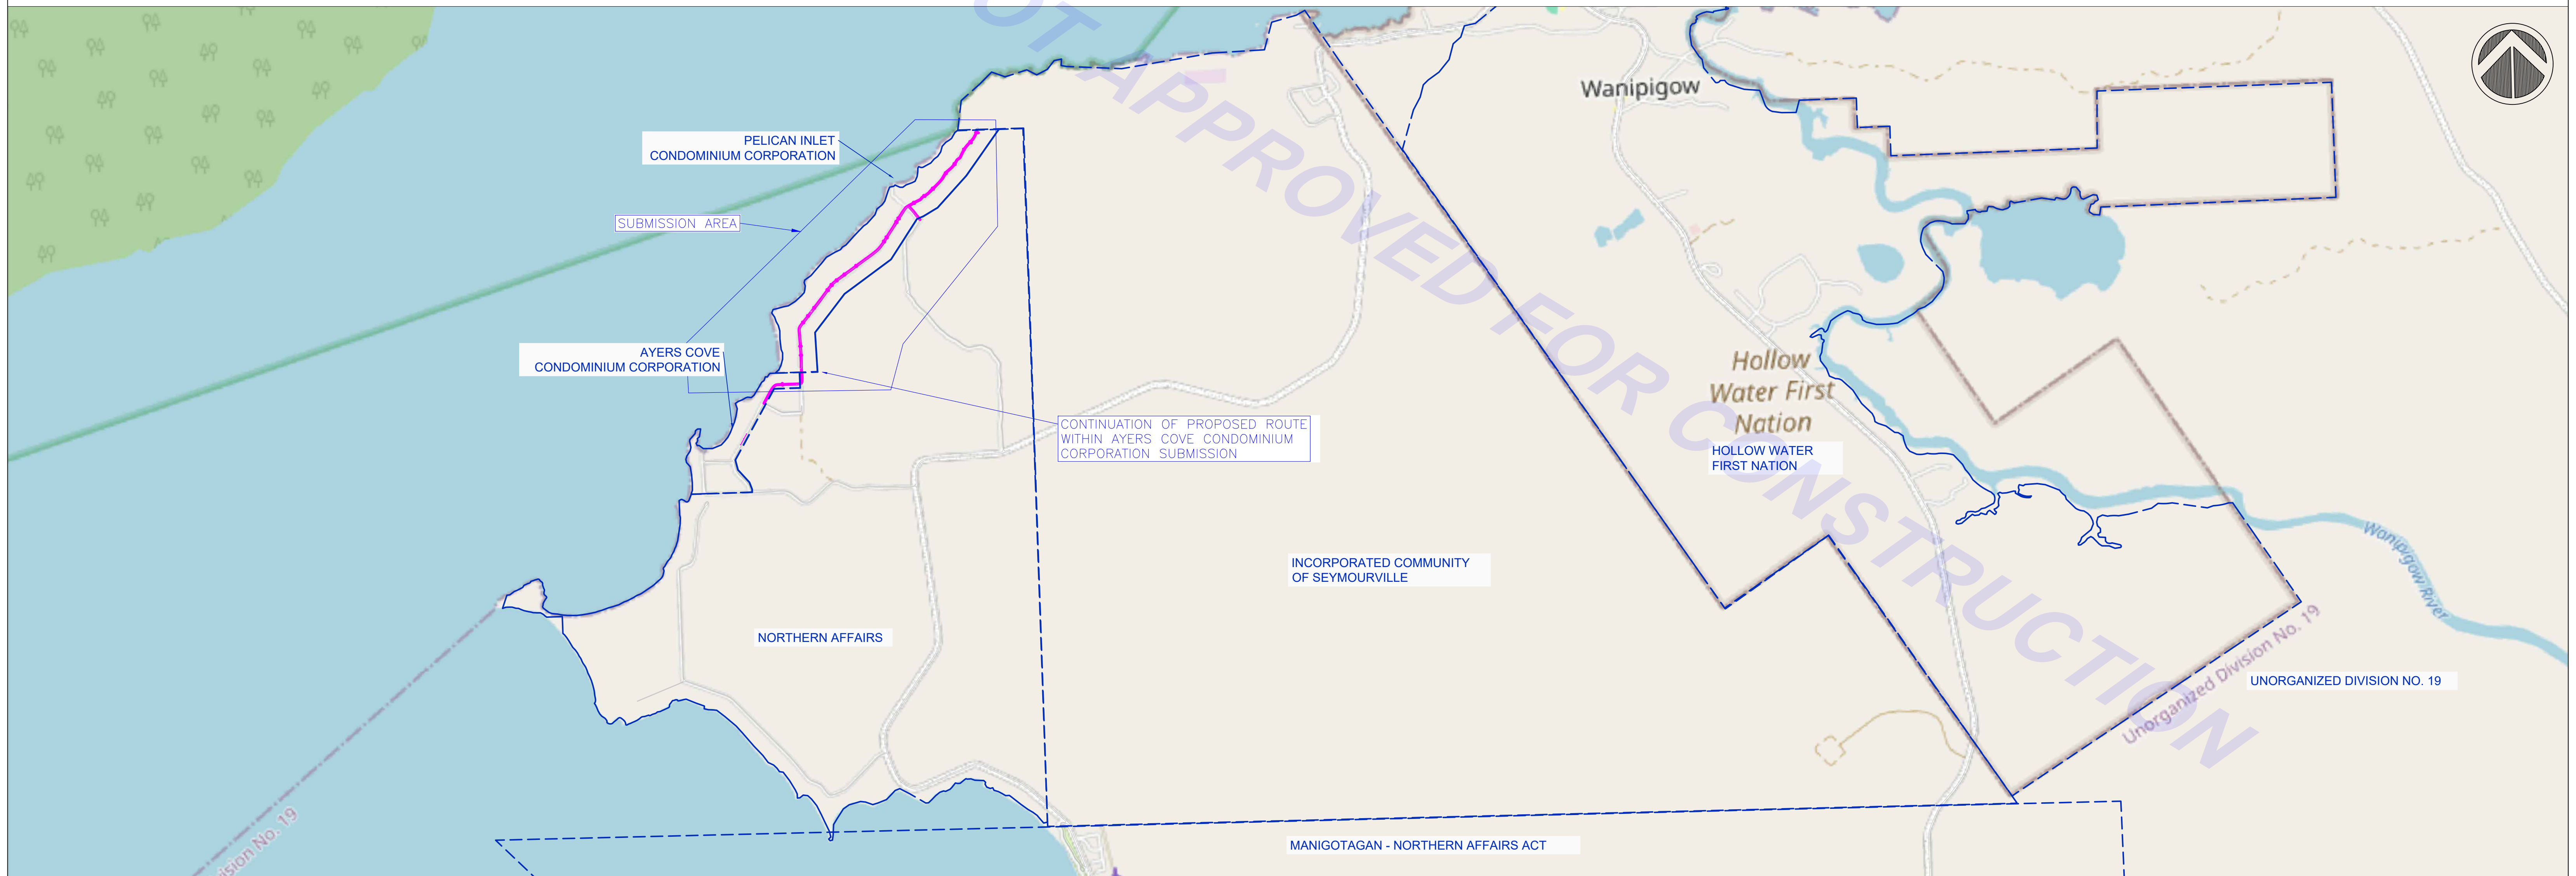

DISCLAIMER:
ALL VALLEY FIBER INFRASTRUCTURE IS DIELECTRIC AND IS TO BE INSTALLED AT A DEPTH OF 1.0M BELOW GRADE (MINIMUM 1.5M BELOW B.O.D. FOR MI INSTALLATIONS PARALLELING AND CROSSING MI ROAD RIGHT OF WAYS).
ALL ALIGNMENTS 1.0M FROM PROPERTY LINE UNLESS OTHERWISE STATED. ALL VAULTS IN MI ROW MINIMUM OF 0.3M FROM EDGE OF ROW.
THIS DRAWING SHALL NOT BE USED, OR REPRODUCED WITHOUT WRITTEN PERMISSION FROM VALLEY FIBER LTD.
ALL EXISTING UTILITIES IN CONSTRUCTION ZONE AND INDICATED IN DRAWING MUST BE LOCATED PRIOR TO CONSTRUCTION. VALLEY FIBER LTD. IS NOT RESPONSIBLE FOR DAMAGE TO UNMARKED, MISLOCATED, OR UNIDENTIFIED UTILITIES.
ALL UTILITY LOCATIONS MUST BE VERIFIED ON SITE.

SEAL:



A QUANTA SERVICES COMPANY

CONSTRUCTION STATUS:

ISSUED FOR DESIGN REVIEW



EXISTING UTILITIES:	TELECOM PED	SIGN
ELECTRICITY	HYDRO POLE	GUY WIRE/ANCHOR
SEWER LINE	MANHOLE	
WATER LINE	WATER VALVE	
DRAIN		
EDGE OF ROAD		
BOT. OF DITCH		
NATURAL GAS		
BUSH/TREELINE		
MTI ROW		
	RAILWAY	
	CULVERT	
	FENCE	
	BEDROCK	
	EXPOSED ROCK	
	LOT LINES	


CIVIL DESIGN LEGEND:	MAINLINE
	DISTRIBUTION
	SERVICE DROP
	DIRECT BURY
	EXISTING CONDUIT
	DRILLING
	PLOWING
	AERIAL
	OTHER
	SERVICE AREA
	MARKER BALL
	END CAPPED

VAULTS:	11x18 (FLOWPORT)
1	24x36
2	36x60
3	48x72
4	
5	
BUILDINGS:	
SERVICE LOCATION	
MDU	
CENTRAL OFFICE	
OTHER	

CROSSING SYMBOLS:	
WATERWAY	
BRIDGE	
RAILWAY	
PIPELINE	
NPP	
OTHER	
EASEMENT AREA	
JOINT-USE	
RM ROW/BOUNDARY	

RM/PROJECT:	HOLLOW WATER
DRAWING/REFERENCE ID:	PELICAN INLET CONDOMINIUM CORPORATION - SUBMISSION
DRAWN BY:	Stoyan Patalov
CHECKED BY:	Bryan McIver
DATE:	16/07/26
REVISION NO.:	0
UNITS:	METERS
SCALE:	1:20 000
SHEET NO.:	COVER
FILE NAME:	HW_FS44-PELICAN INLET CONDOMINIUM CORPORATION-SUBMISSION.REV0.0



VALLEY FIBER LTD.
WINKLER, MANITOBA
1-800-958-5698


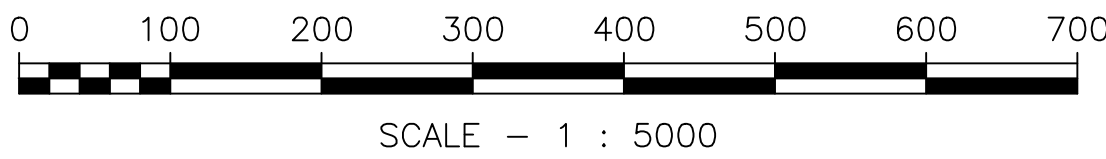


VALLEY FIBER
VALLEY FIBER LTD
WINKLER, MANITOBA
1-800-958-5698

REVISION RECORD

[illegible][illegible]

  DISCLAIMER: ALL VALLEY FIBER INFRASTRUCTURE IS DIELECTRIC AND IS TO BE INSTALLED AT A DEPTH OF 1.0M BELOW GRADE (MINIMUM 1.5M BELOW B.O.D. FOR MI INSTALLATIONS PARALLELING AND CROSSING MI ROAD RIGHT OF WAYS). ALL ADJUSTMENTS 1.0M FROM PROPERTY LINE UNLESS OTHERWISE STATED. ALL VALTS IN MI ROW MINIMUM OF 0.3M FROM EDGE OF ROW. THIS DRAWING SHALL NOT BE USED, OR REPRODUCED WITHOUT WRITTEN PERMISSION FROM VALLEY FIBER LTD. ALL EXISTING UTILITIES IN CONSTRUCTION ZONE AND INDICATED IN DRAWING MUST BE LOCATED PRIOR TO CONSTRUCTION. VALLEY FIBER LTD. IS NOT RESPONSIBLE FOR DAMAGE TO UNMARKED, MISLOCATED, OR UNIDENTIFIED UTILITIES. ALL UTILITY LOCATIONS MUST BE VERIFIED ON SITE.	SEAL: 	CONSTRUCTION STATUS: ISSUED FOR DESIGN REVIEW		EXISTING UTILITIES: - TELECOM - ELECTRICITY - SEWER LINE - WATER LINE - DRAIN - SIDEWALK - EDGE OF ROAD - BOT. OF DITCH - NATURAL GAS - BUSH/TREELINE - MTI ROW - TELECOM PED - HYDRO POLE - MANHOLE - WATER VALVE - RAILWAY - CULVERT - FENCE - BEDROCK - EXPOSED ROCK - LOT LINES - SIGN - GUY WIRE/ANCHOR	CIVIL DESIGN LEGEND: - MAINLINE - DISTRIBUTION - SERVICE DROP - DIRECT BURY - EXISTING CONDUIT - DRILLING - FLOWING - AERIAL - OTHER - SERVICE AREA - MARKER BALL - END CAPPED	VALTS: <table border="1"> <tr> <td>1</td> <td>SERVICE VAULT</td> <td>11x18 (FLOWERPO)</td> </tr> <tr> <td>2</td> <td>24x36</td> <td>36x60</td> </tr> <tr> <td>3</td> <td>30x48</td> <td>48x72</td> </tr> </table> BUILDINGS: - SERVICE LOCATION - CENTRAL OFFICE - MDU - OTHER	1	SERVICE VAULT	11x18 (FLOWERPO)	2	24x36	36x60	3	30x48	48x72	CROSSING SYMBOLS: - WATERWAY - BRIDGE - RAILWAY - PIPELINE - NPP - OTHER EASEMENT AREA JOINT-USE RM ROW/BOUNDARY	RM/PROJECT: HOLLOW WATER DRAWING/REFERENCE ID: PELICAN INLET CONDOMINIUM CORPORATION – SUBMISSION DRAWN BY: Stoyan Patalov CHECKED BY: Bryan McIver DATE: 16/07/26 REVISION NO.: 0 UNITS: METERS SCALE: N/A SHEET NO.: REVISION FILE NAME: HW FS44–PELICAN INLET CONDOMINIUM CORPORATION–SUBMISSION.REV.0
1	SERVICE VAULT	11x18 (FLOWERPO)															
2	24x36	36x60															
3	30x48	48x72															

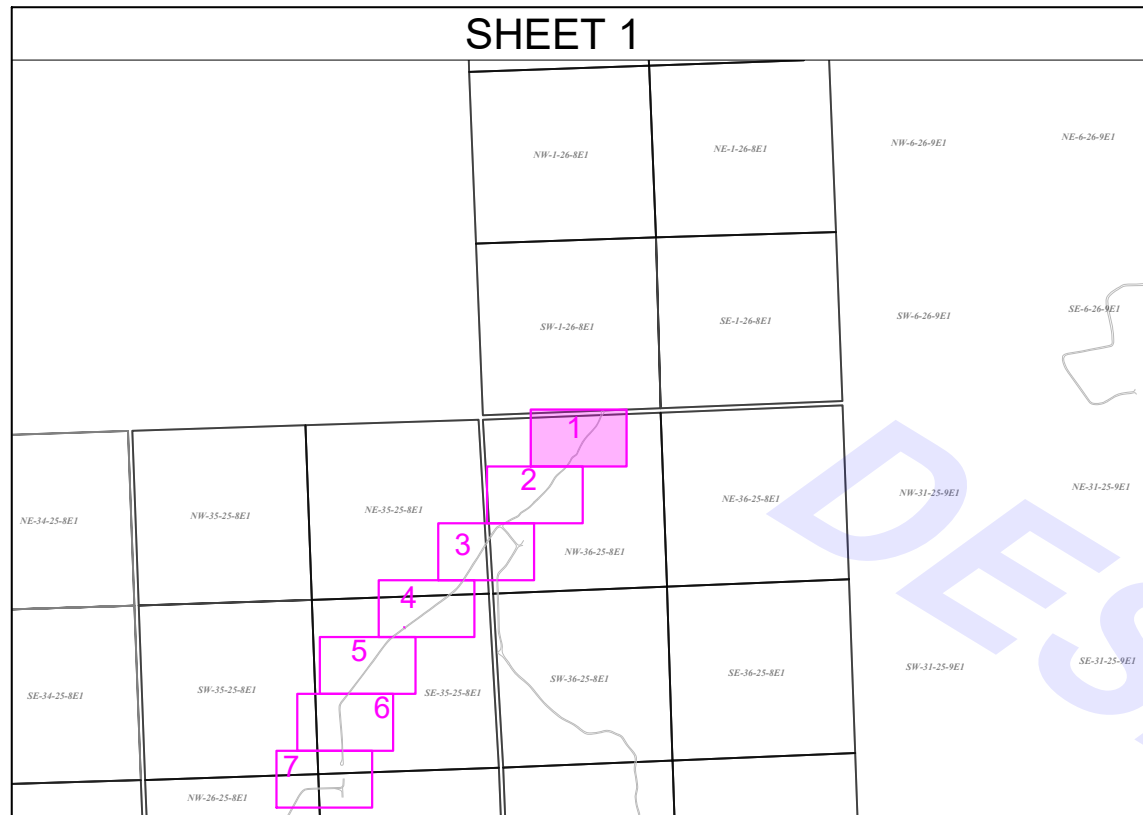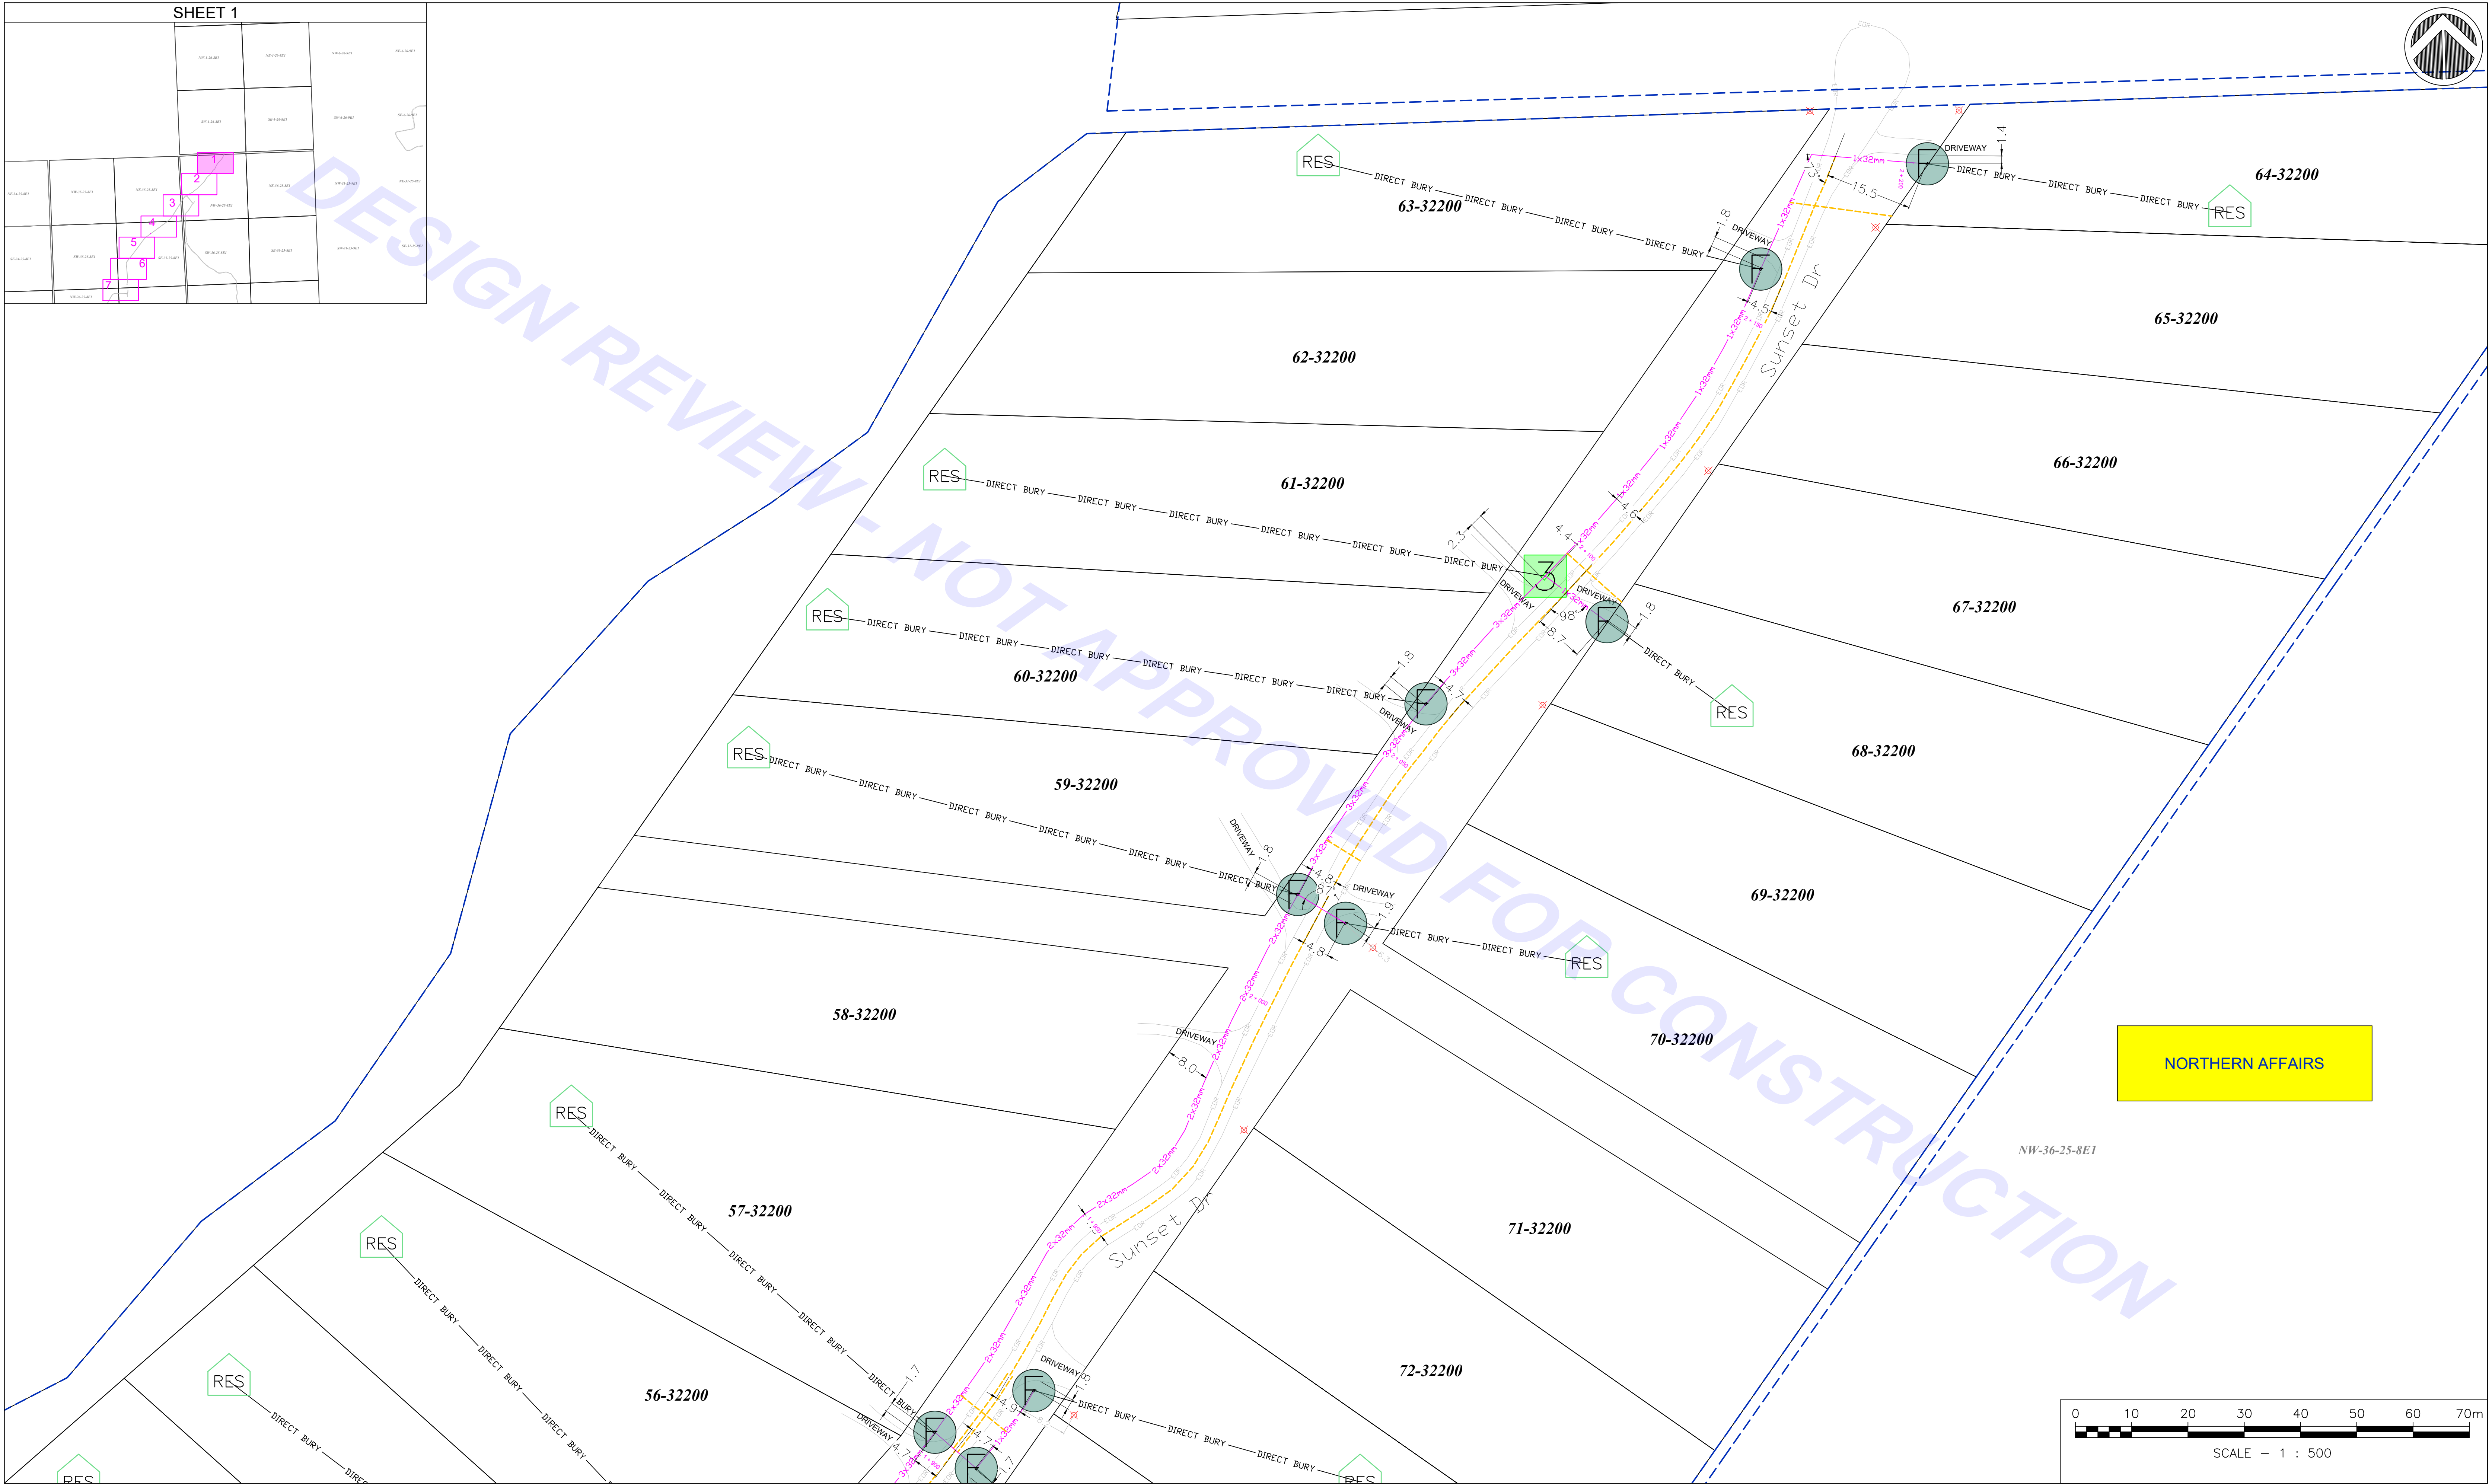

DISCLAIMER:
ALL VALLEY FIBER INFRASTRUCTURE IS DIELECTRIC AND IS TO BE INSTALLED AT A DEPTH OF 1.0M BELOW GRADE (MINIMUM 1.5M BELOW B.O.D. FOR M INSTALLATIONS PARALLELING AND CROSSING M.R.O.D. RIGHT OF WAYS).
ALL ALIGNMENTS 1.0M FROM PROPERTY LINE UNLESS OTHERWISE STATED. ALL VAULTS IN M.R.O.D. MINIMUM OF 0.3M FROM EDGE OF ROW.
THIS DRAWING SHALL NOT BE USED, OR REPRODUCED WITHOUT WRITTEN PERMISSION FROM VALLEY FIBER LTD.
ALL EXISTING UTILITIES IN CONSTRUCTION ZONE AND INDICATED IN DRAWING MUST BE LOCATED PRIOR TO CONSTRUCTION. VALLEY FIBER LTD. IS NOT RESPONSIBLE FOR DAMAGE TO UNMARKED, MISLOCATED, OR UNIDENTIFIED UTILITIES.
ALL UTILITY LOCATIONS MUST BE VERIFIED ON SITE.

SEAL:

Valard
A QUANTA SERVICES COMPANY

CONSTRUCTION STATUS:

ISSUED FOR DESIGN REVIEW

VALLEY FIBER

SEE SHEET 2

EXISTING UTILITIES:
TELECOM
ELECTRICITY
SEWER LINE
WATER LINE
DRAIN
SIDEWALK
EDGE OF ROAD
BOT. OF DITCH
NATURAL GAS
BUSH/TREELINE
M.T. ROW

TELECOM PED
HYDRO POLE
MANHOLE
WATER VALVE
RAILWAY
CULVERT
FENCE
BEDROCK
EXPOSED ROCK
LOT LINES

CIVIL DESIGN LEGEND:
MAINLINE
DISTRIBUTION
SERVICE DROP
DIRECT BURY
EXISTING CONDUIT
PLOWING
AERIAL
OTHER
SERVICE AREA
END CAPPED
MARKER BALL

VAULTS:
1 SERVICE VAULT (SWITCHBLADE)
2 24x36
3 30x48
4 36x60
5 48x72

CROSSING SYMBOLS:
WATERWAY
BRIDGE
RAILWAY
PIPELINE
NPP
OTHER


RM/PROJECT:
HOLLOW WATER

DRAWING/REFERENCE ID:
PELICAN INLET CONDOMINIUM CORPORATION - SUBMISSION

DRAWN BY: Stoyan Patalov
CHECKED BY: Bryan McIver
DATE: 16/07/26
REVISION NO.: 0
UNITS: METERS
SCALE: 1:500
SHEET NO.: 1 of 7

FILE NAME: HW FS44-PELICAN INLET CONDOMINIUM CORPORATION-SUBMISSION.REV.0.0

VALLEY FIBER LTD.
WINKLER, MANITOBA
1-800-958-5698

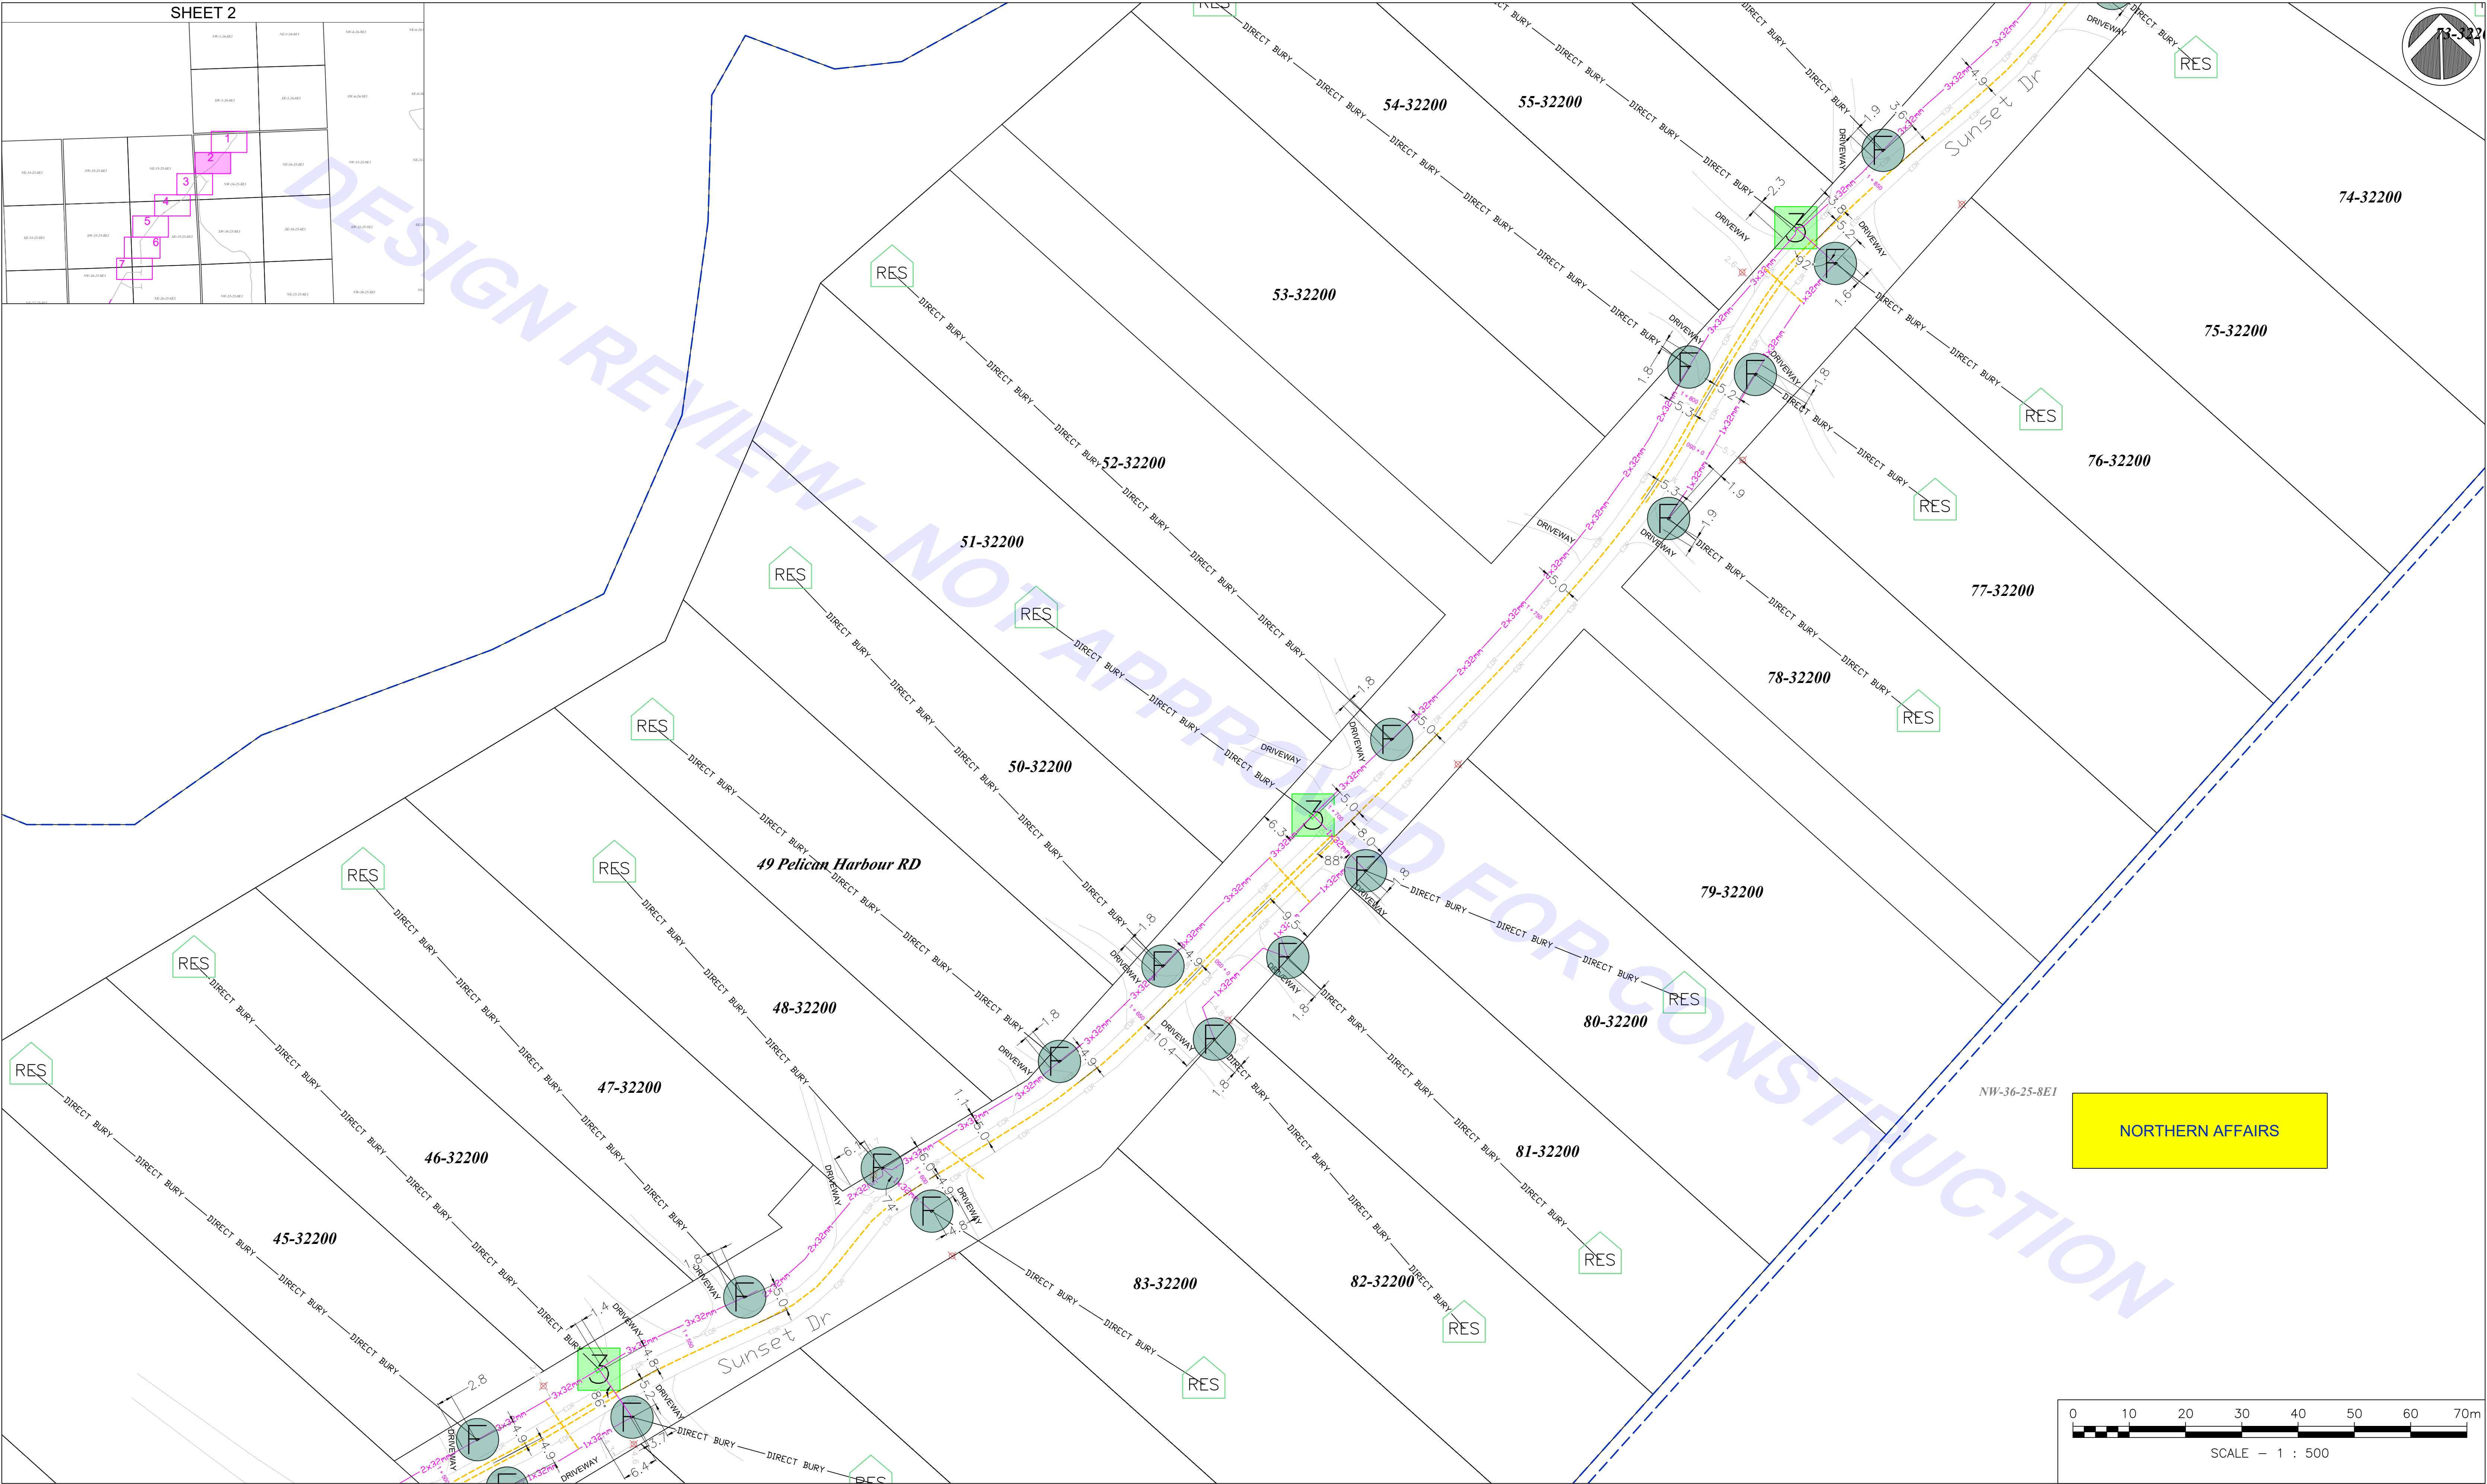

DISCLAIMER:
ALL VALLEY FIBER INFRASTRUCTURE IS DIELECTRIC AND IS TO BE INSTALLED AT A DEPTH OF 1.0M BELOW GRADE (MINIMUM 1.5M BELOW B.O.D. FOR MI INSTALLATIONS PARALLELING AND CROSSING MI ROAD RIGHT OF WAYS).
ALL ALIGNMENTS 1.0M FROM PROPERTY LINE UNLESS OTHERWISE STATED. ALL VAULTS IN MI ROW MINIMUM OF 0.3M FROM EDGE OF ROW.
THIS DRAWING SHALL NOT BE USED, OR REPRODUCED WITHOUT WRITTEN PERMISSION FROM VALLEY FIBER LTD.
ALL EXISTING UTILITIES IN CONSTRUCTION ZONE AND INDICATED IN DRAWING MUST BE LOCATED PRIOR TO CONSTRUCTION. VALLEY FIBER LTD. IS NOT RESPONSIBLE FOR DAMAGE TO UNMARKED, MISLOCATED, OR UNIDENTIFIED UTILITIES.
ALL UTILITY LOCATIONS MUST BE VERIFIED ON SITE.

SEAL:

Valard
A QUANTA SERVICES COMPANY

CONSTRUCTION STATUS:

ISSUED FOR DESIGN REVIEW

VALLEY FIBER

EXISTING UTILITIES:	TELECOM PED	SIGN
ELECTRICITY	HYDRO POLE	GUY WIRE/ANCHOR
SEWER LINE	MANHOLE	
WATER LINE	WATER VALVE	
GRASS		
EDGE OF ROAD		
BOT. OF DITCH		
NATURAL GAS		
BUSH/TREELINE		
MTI ROW		
	RAILWAY	
	CULVERT	
	FENCE	
	BEDROCK	
	EXPOSED ROCK	
	LOT LINES	


CIVIL DESIGN LEGEND:	MAINLINE
	DISTRIBUTION
	SERVICE DROP
	DIRECT BURY
	EXISTING CONDUIT
	PLOWING
	AERIAL
	OTHER
	SERVICE AREA
	END CAPPED
	MARKER BALL

VAULTS:	1 SERVICE VAULT (SWITCHBLADE)	2 24x36	3 30x48	4 36x60	5 48x72
BUILDINGS:	HOUSE	OFFICE	OTHER		

CROSSING SYMBOLS:	★ WATERWAY	▲ BRIDGE	● RAILWAY	● PIPELINE	● OTHER

RM/PROJECT:	HOLLOW WATER
DRAWING/REFERENCE ID:	PELICAN INLET CONDOMINIUM CORPORATION - SUBMISSION
DRAWN BY:	Stoyan Patalov
CHECKED BY:	Bryan McIver
DATE:	16/07/26
REVISION NO.:	0
UNITS:	METERS
SCALE:	1:500
SHEET NO.:	2 of 7
FILE NAME:	HW FS44-PELICAN INLET CONDOMINIUM CORPORATION-SUBMISSION.REV0.0

VALLEY FIBER LTD.
WINKLER, MANITOBA
1-800-958-5698

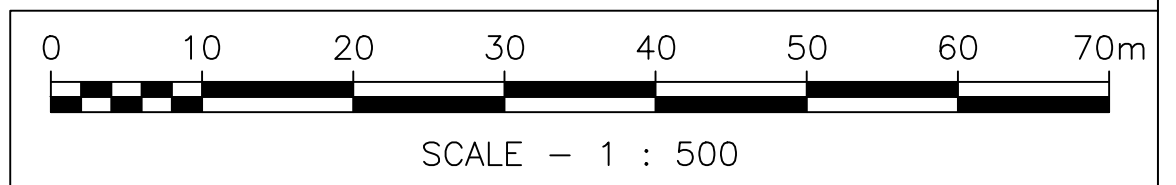

HOLLOW WATER

DRAWING/REFERENCE ID:

PELICAN INLET
CONDOMINIUM
CORPORATION —
SUBMISSION

DRAWN BY:	Stoyan Patalov
CHECKED BY:	Bryan McIver
DATE:	16/07/26
REVISION NO.:	0
UNITS:	METERS
SCALE:	1:500
SHEET NO.:	3 of 7



VALLEY FIBER
VALLEY FIBER LTD.
WINKLER, MANITOBA
1-800-958-5698

DISCLAIMER:
ALL VALLEY FIBER INFRASTRUCTURE IS DIELECTRIC AND IS TO BE INSTALLED AT A DEPTH OF 1.0M BELOW GRADE (MINIMUM 1.5M BELOW B.O.D FOR MI INSTALLATIONS PARALLELING AND CROSSING MI ROAD RIGHT OF WAY'S).
ALL ALIGNMENTS 1.0M FROM PROPERTY LINE UNLESS OTHERWISE STATED. ALL VAULTS IN MI ROW MINIMUM OF 0.3M FROM EDGE OF ROW.
THIS DRAWING SHALL NOT BE USED, OR REPRODUCED WITHOUT WRITTEN PERMISSION FROM VALLEY FIBER LTD.
ALL EXISTING UTILITIES IN CONSTRUCTION ZONE AND INDICATED IN DRAWING MUST BE LOCATED AND DELETED BY THE VALLEY FIBER LTD. IS NOT RESPONSIBLE FOR DAMAGE TO UNMARKED, MISLOCATED, OR UNIDENTIFIED UTILITIES.
ALL UTILITY LOCATIONS MUST BE VERIFIED ON SITE.

SEAL:


 **Valard**
A QUANTA SERVICES COMPANY

CONSTRUCTION STATUS:
ISSUED FOR
DESIGN REVIEW



VALLEY FIBER

[illegible]

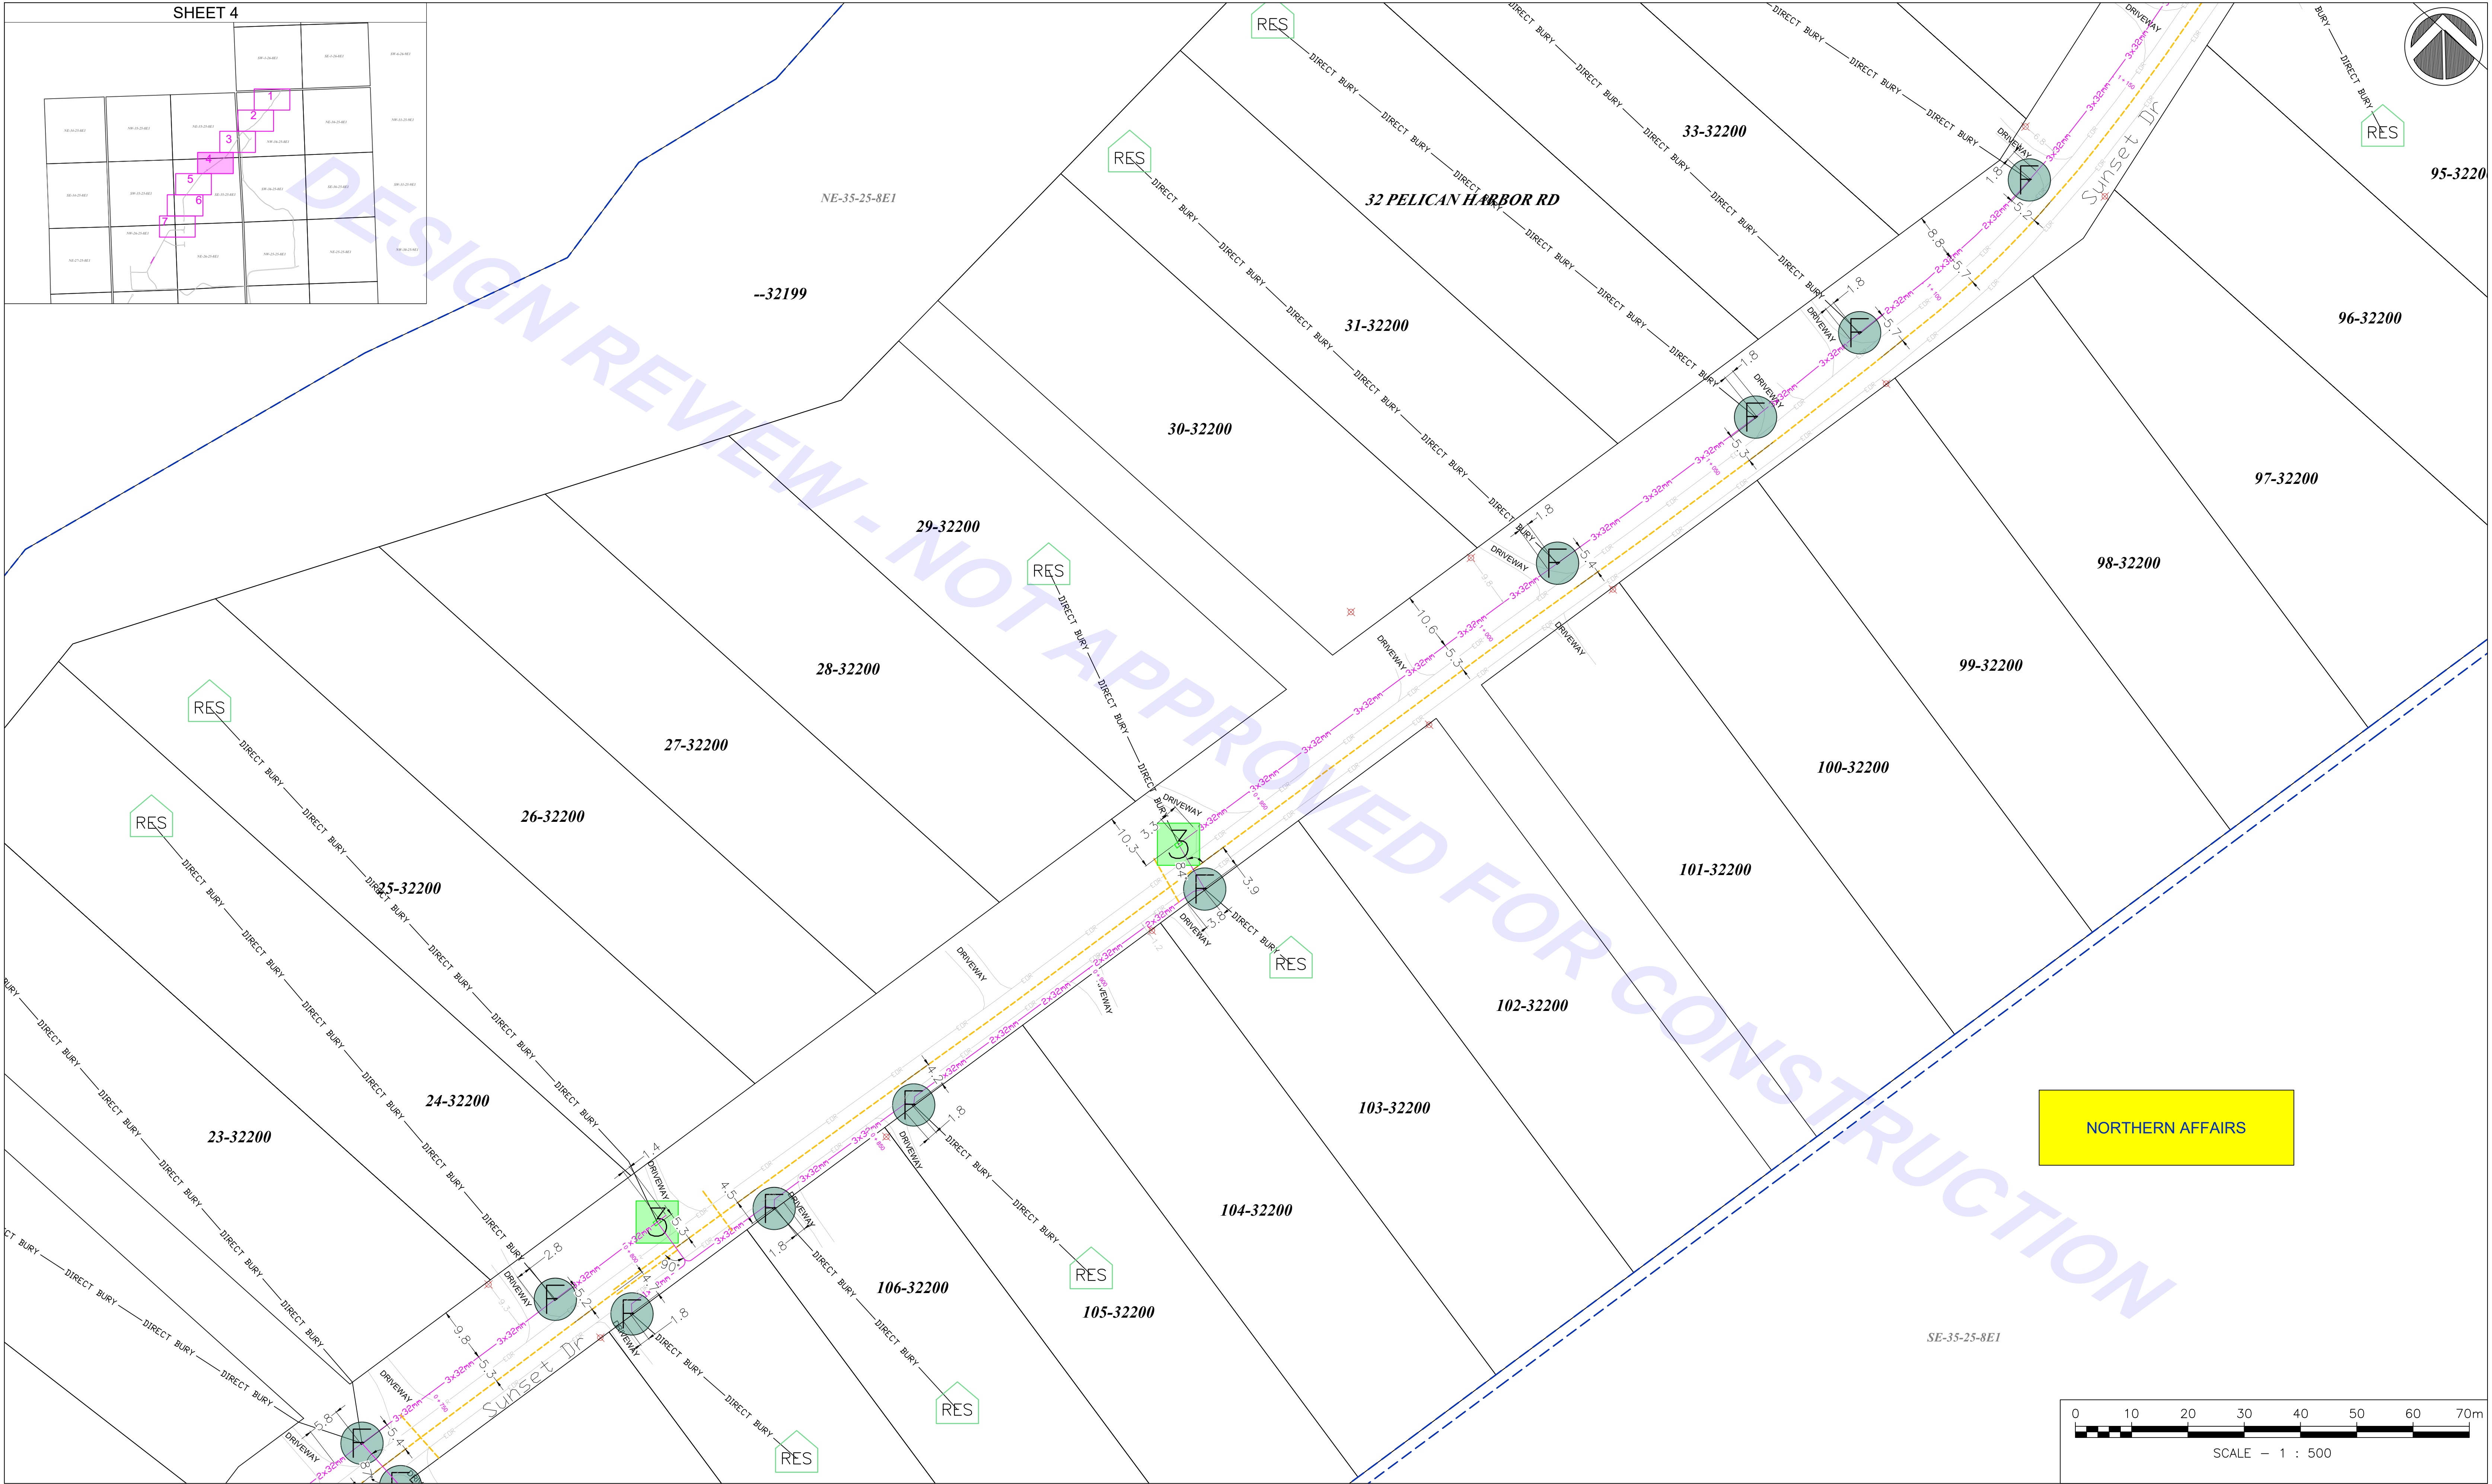

DISCLAIMER: ALL VALLEY FIBER INFRASTRUCTURE IS DIELECTRIC AND IS TO BE INSTALLED AT A DEPTH OF 1.0M BELOW GRADE (MINIMUM 1.5M BELOW B.O.D. FOR ALL INSTALLATIONS PARALLELING AND CROSSING M.R. ROAD RIGHT OF WAYS). ALL ALIGNMENTS 1.0M FROM PROPERTY LINE UNLESS OTHERWISE STATED. ALL VAULTS IN M.R. ROAD MINIMUM OF 0.3M FROM EDGE OF ROW.

THIS DRAWING SHALL NOT BE USED, OR REPRODUCED WITHOUT WRITTEN PERMISSION FROM VALLEY FIBER LTD.

ALL EXISTING UTILITIES IN CONSTRUCTION ZONE AND INDICATED IN DRAWING MUST BE LOCATED PRIOR TO CONSTRUCTION. VALLEY FIBER LTD. IS NOT RESPONSIBLE FOR DAMAGE TO UNMARKED, MISLOCATED, OR UNIDENTIFIED UTILITIES.

ALL UTILITY LOCATIONS MUST BE VERIFIED ON SITE.

SEAL:



A QUANTA SERVICES COMPANY

CONSTRUCTION STATUS:

ISSUED FOR DESIGN REVIEW



VALLEY FIBER

EXISTING UTILITIES:	TELECOM PED	SIGN
ELECTRICITY	HYDRO POLE	GY WIRE/ANCHOR
SEWER LINE	MANHOLE	
WATER LINE	WATER VALVE	
DRAIN		
SIDEWALK		
EDGE OF ROAD		
BOT. OF DITCH		
NATURAL GAS		
BUSH/TREELINE		
M.T. ROW		
RAILWAY		
CULVERT		
FENCE		
BEDROCK		
EXPOSED ROCK		
LOT LINES		

CIVIL DESIGN LEGEND:	MAINLINE
DISTRIBUTION	
SERVICE DROP	
DIRECT BURY	
EXISTING CONDUIT	
PLOWING	
AERIAL	
OTHER	
SERVICE AREA	
END CAPPED	
MARKER BALL	

VAULTS:	1 SERVICE VAULT (SWITCHBLADE)	2 24x36	3 30x48	4 36x60	5 48x72
11x18 (FLOWPORT)					
BUILDINGS:	SERVICE LOCATION	CENTRAL OFFICE	OTHER		
MDU					

CROSSING SYMBOLS:	★ WATERWAY	▲ BRIDGE	◆ RAILWAY	● PIPELINE	⊕ NPP	○ OTHER
EASEMENT AREA						
JOINT-USE						
RM ROW/BOUNDARY						

RM/PROJECT: HOLLOW WATER

DRAWING/REFERENCE ID: PELICAN INLET CONDOMINIUM CORPORATION - SUBMISSION

DRAWN BY: Stoyan Patalov

CHECKED BY: Bryan McIver

DATE: 16/07/26

REVISION NO.: 0


UNITS: METERS

SCALE: 1:500

SHEET NO.: 4 of 7




FILE NAME: HW FS44-PELICAN INLET CONDOMINIUM CORPORATION-SUBMISSION.REV0.0

VALLEY FIBER LTD.
WINKLER, MANITOBA
1-800-958-5698

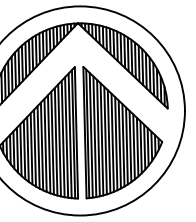

DESIGN REVIEW - NOT APPROVED FOR CONSTRUCTION

NORTHERN AFFAIRS

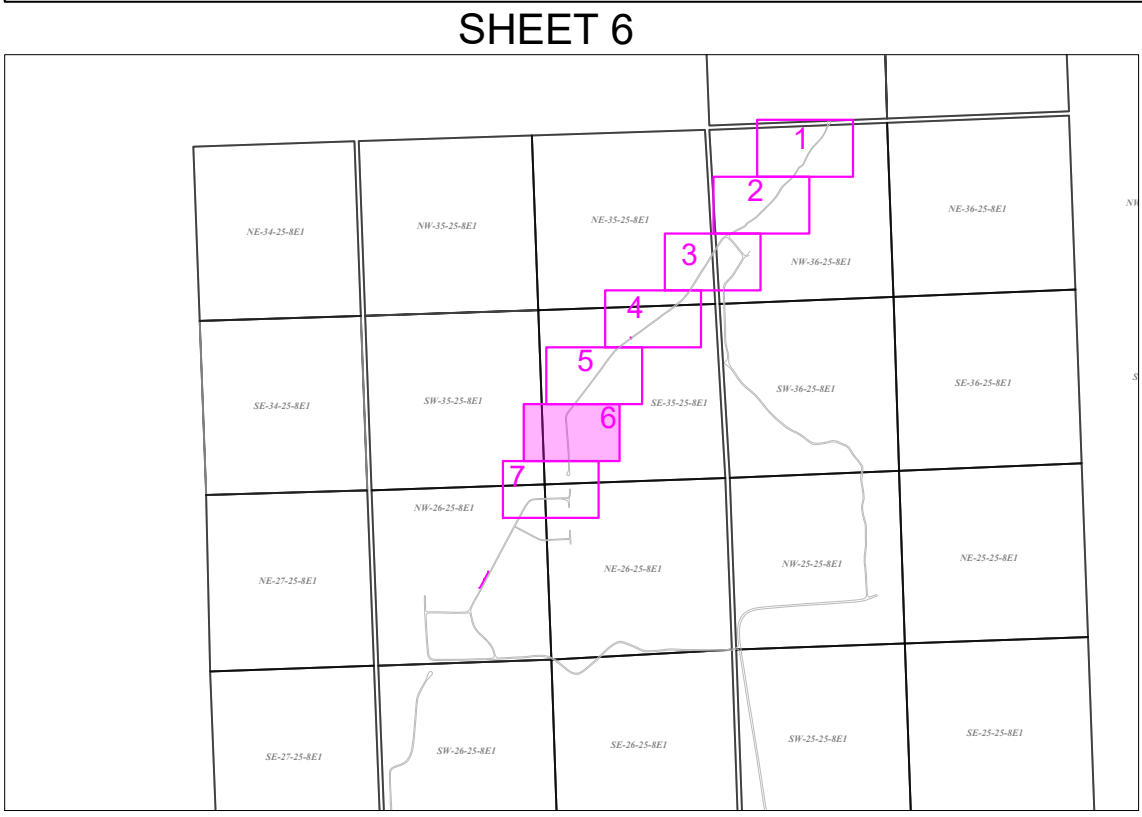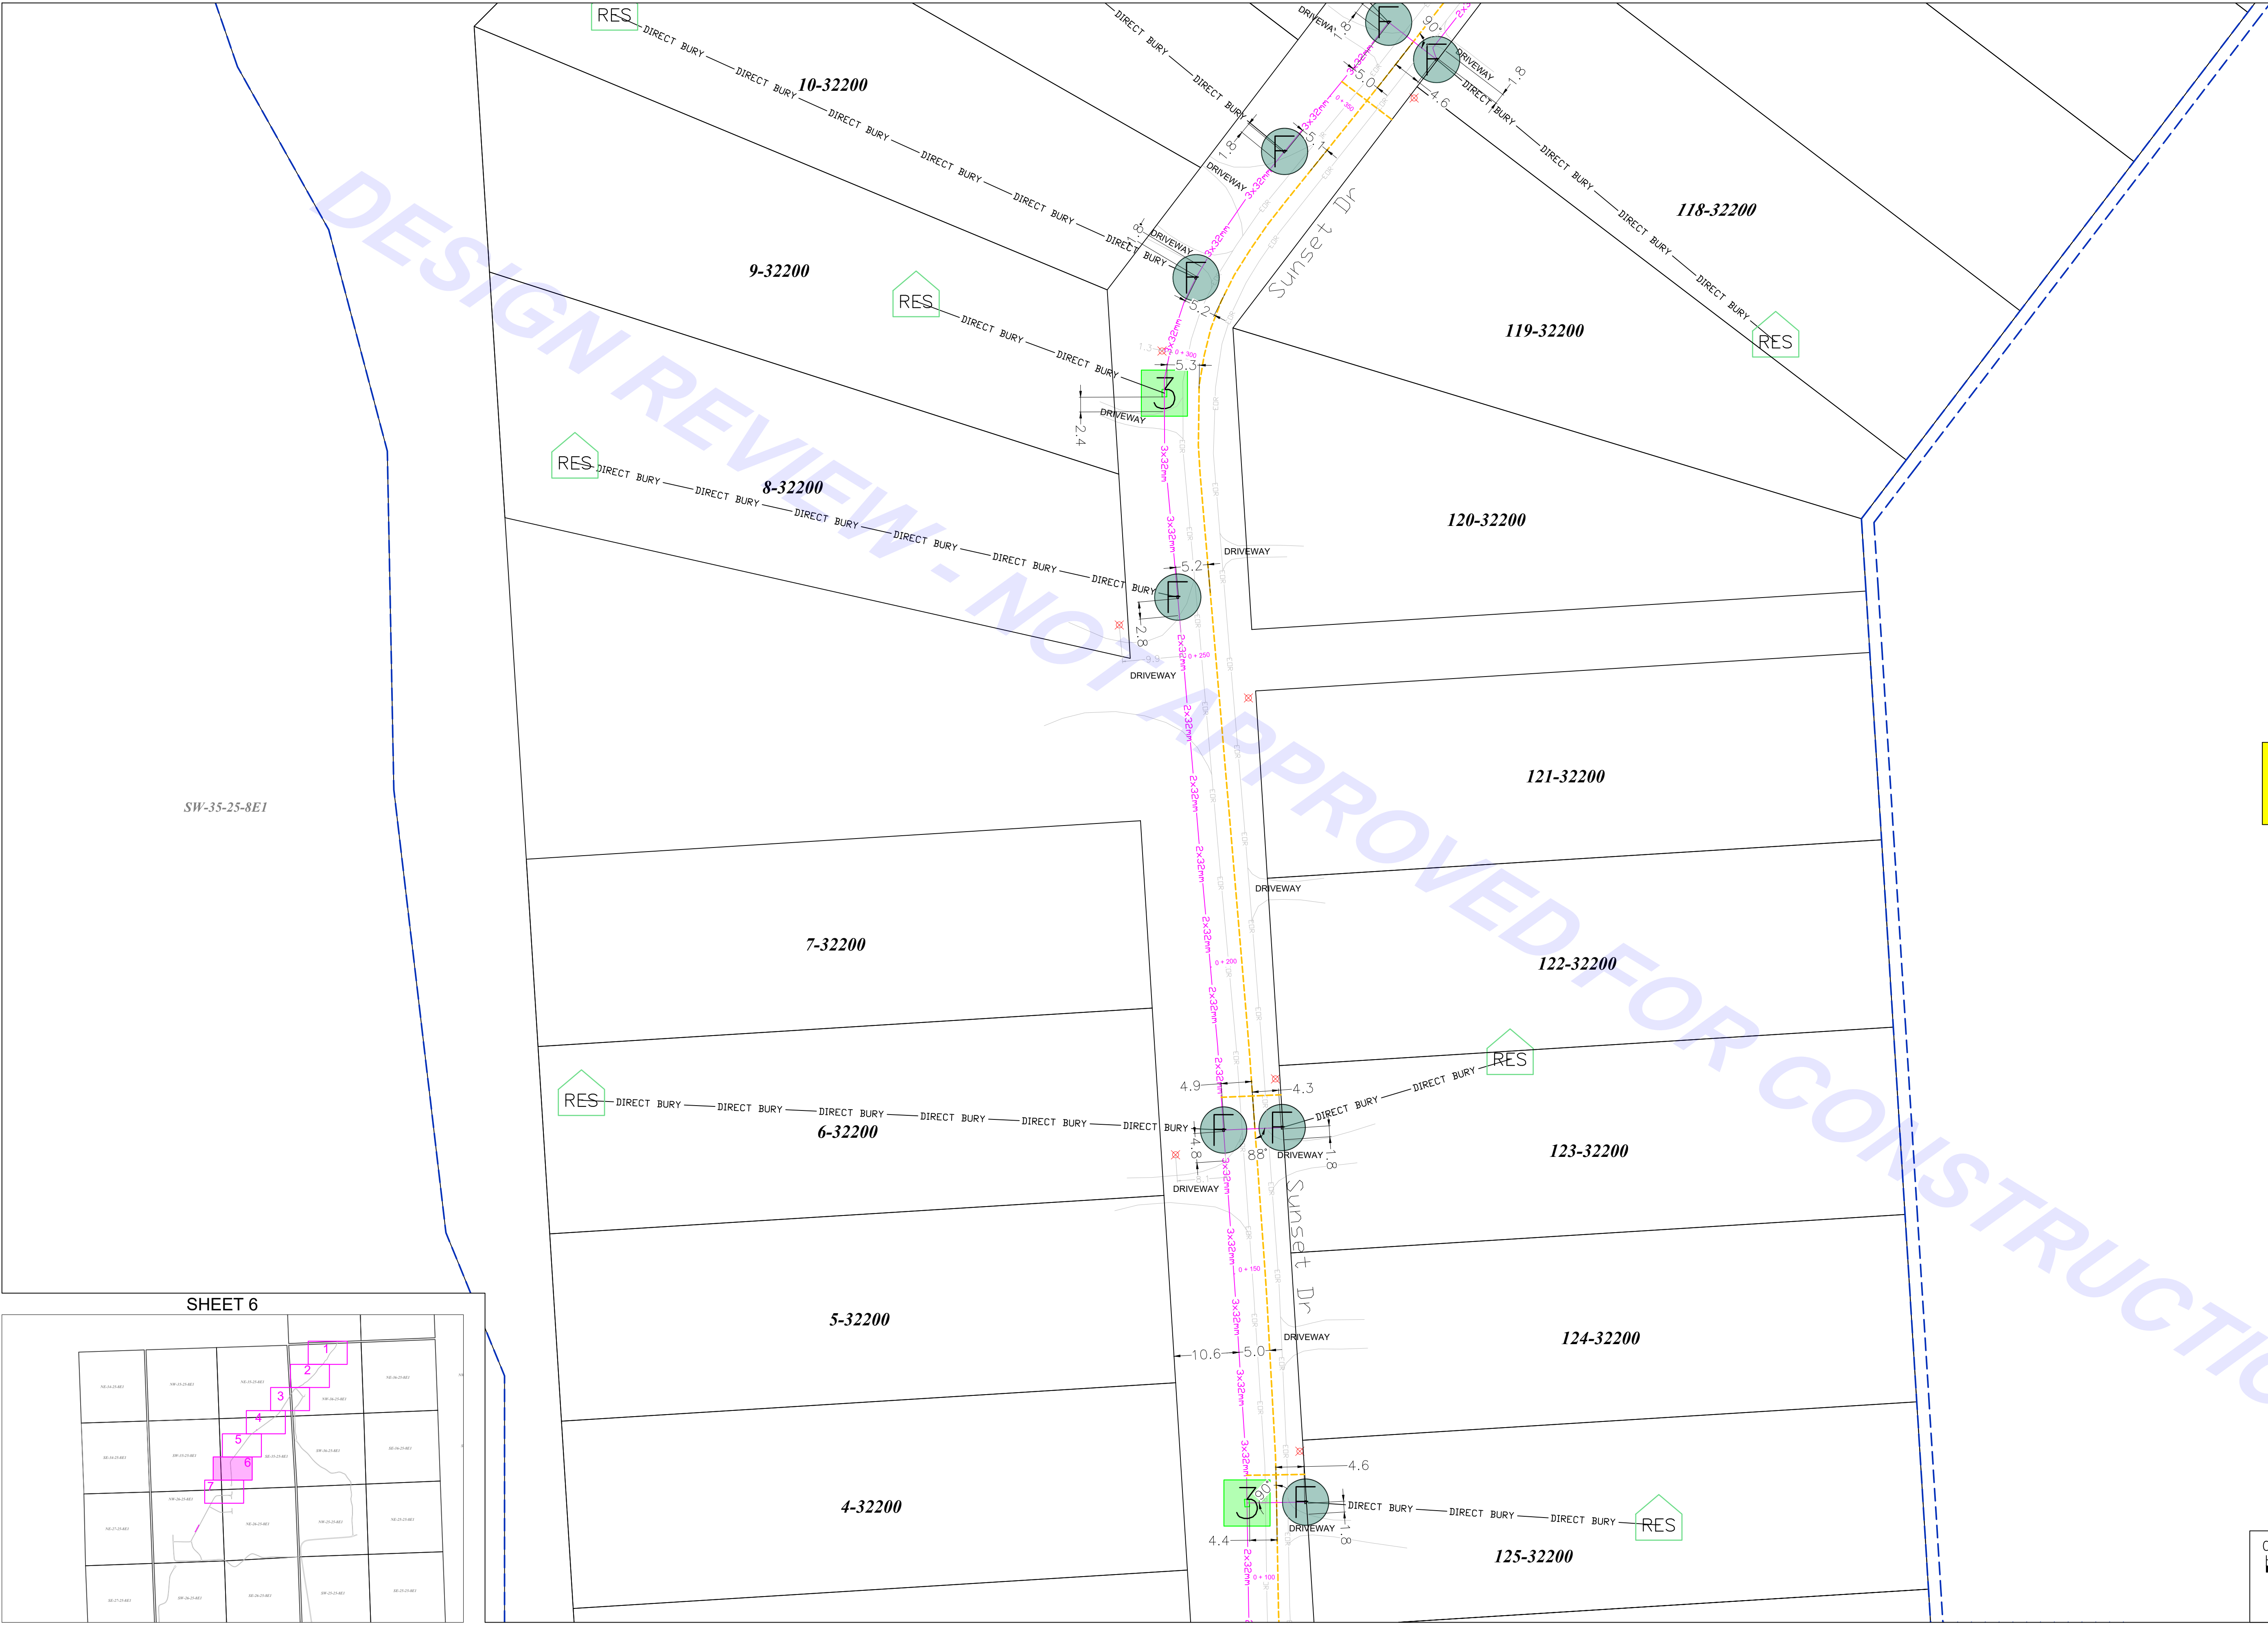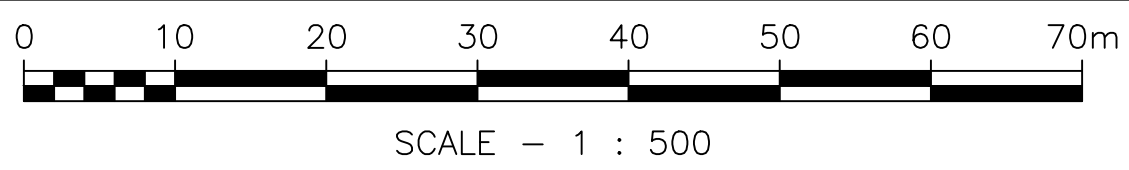

DISCLAIMER:
ALL VALLEY FIBER INFRASTRUCTURE IS DIELECTRIC AND IS TO BE INSTALLED AT A DEPTH OF 1.0M BELOW GRADE (MINIMUM 1.5M BELOW B.O.D. FOR MI INSTALLATIONS PARALLELING AND CROSSING MI ROAD RIGHT OF WAYS).
ALL ALIGNMENTS 1.0M FROM PROPERTY LINE UNLESS OTHERWISE STATED. ALL VAULTS IN MI ROW MINIMUM OF 0.3M FROM EDGE OF ROW.
THIS DRAWING SHALL NOT BE USED, OR REPRODUCED WITHOUT WRITTEN PERMISSION FROM VALLEY FIBER LTD.
ALL EXISTING UTILITIES IN CONSTRUCTION ZONE AND INDICATED IN DRAWING MUST BE LOCATED PRIOR TO CONSTRUCTION. VALLEY FIBER LTD. IS NOT RESPONSIBLE FOR DAMAGE TO UNMARKED, MISLOCATED, OR UNIDENTIFIED UTILITIES.
ALL UTILITY LOCATIONS MUST BE VERIFIED ON SITE.

SEAL:

A QUANTA SERVICES COMPANY

CONSTRUCTION STATUS:

ISSUED FOR DESIGN REVIEW

VALLEY FIBER

EXISTING UTILITIES:

- TELECOM
- ELECTRICITY
- SEWER LINE
- WATER LINE
- DRAIN
- SIDEWALK
- EDGE OF ROAD
- BOT. OF DITCH
- NATURAL GAS
- BUSH/TREELINE
- MTI ROW

TELECOM PED

HYDRO POLE

MANHOLE

WATER VALVE

RAILWAY

CULVERT

FENCE

BEDROCK

EXPOSED ROCK

LOT LINES

CIVIL DESIGN LEGEND:

- MAINLINE
- DISTRIBUTION
- SERVICE DROP
- DIRECT BURY
- EXISTING CONDUIT
- DRILLING
- PLOWING
- AERIAL
- OTHER
- SERVICE AREA
- MARKER BALL

VAULTS:

- 1 SERVICE VAULT (SWITCHBLADE) 11x18 (FLOWPORT)
- 2 24x36
- 3 30x48
- 4 36x60
- 5 48x72

BUILDINGS:

- SERVICE LOCATION
- MODU
- CENTRAL OFFICE
- OTHER

CROSSING SYMBOLS:

- WATERWAY
- BRIDGE
- RAILWAY
- PIPELINE
- NPP
- OTHER

EASEMENT AREA

JOINT-USE

RM ROW/BOUNDARY

RM/PROJECT:

HOLLOW WATER

DRAWING/REFERENCE ID:

PELICAN INLET CONDOMINIUM CORPORATION - SUBMISSION

DRAWN BY: Stoyan Patalov

CHECKED BY: Bryan Melver

DATE: 16/07/26

REVISION NO.: 0

UNITS: METERS



SCALE: 1:500

SHEET NO.: 6 of 7

FILE NAME: HW FS44-PELICAN INLET CONDOMINIUM CORPORATION-SUBMISSION.REV0.0

VALLEY FIBER LTD.
WINKLER, MANITOBA
1-800-958-5698

DESIGN REVIEW - NOT FOR CONSTRUCTION

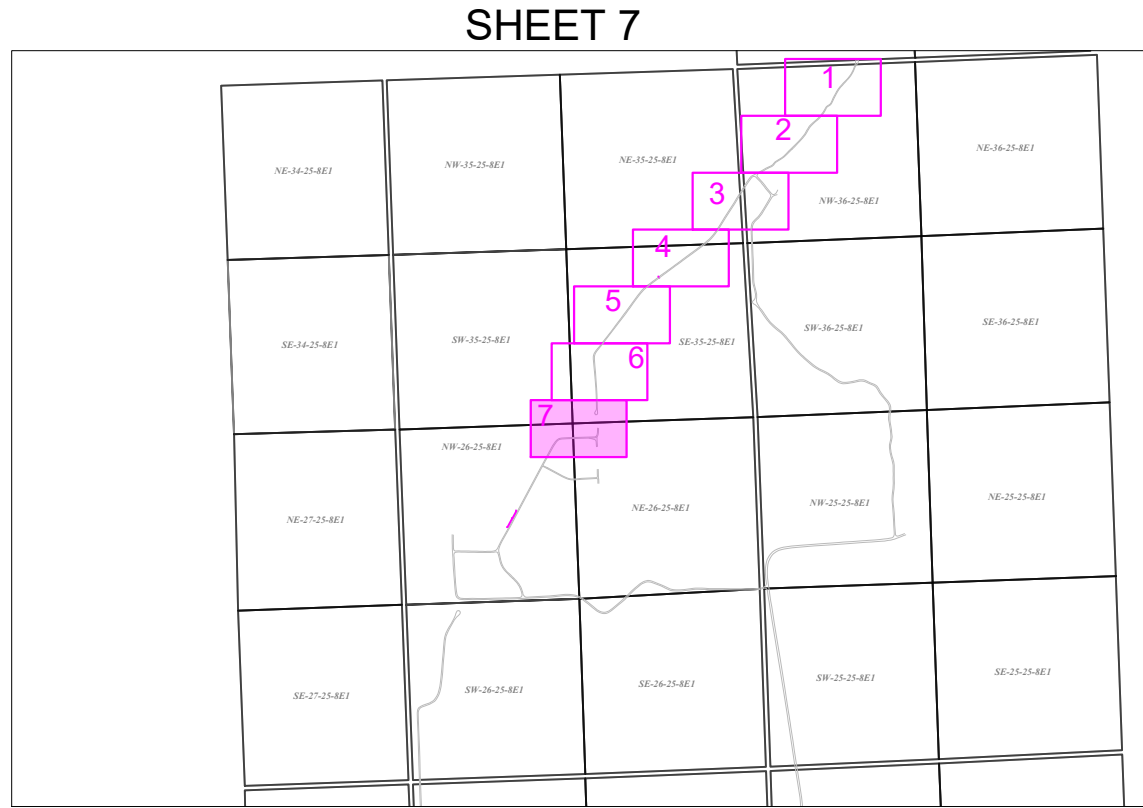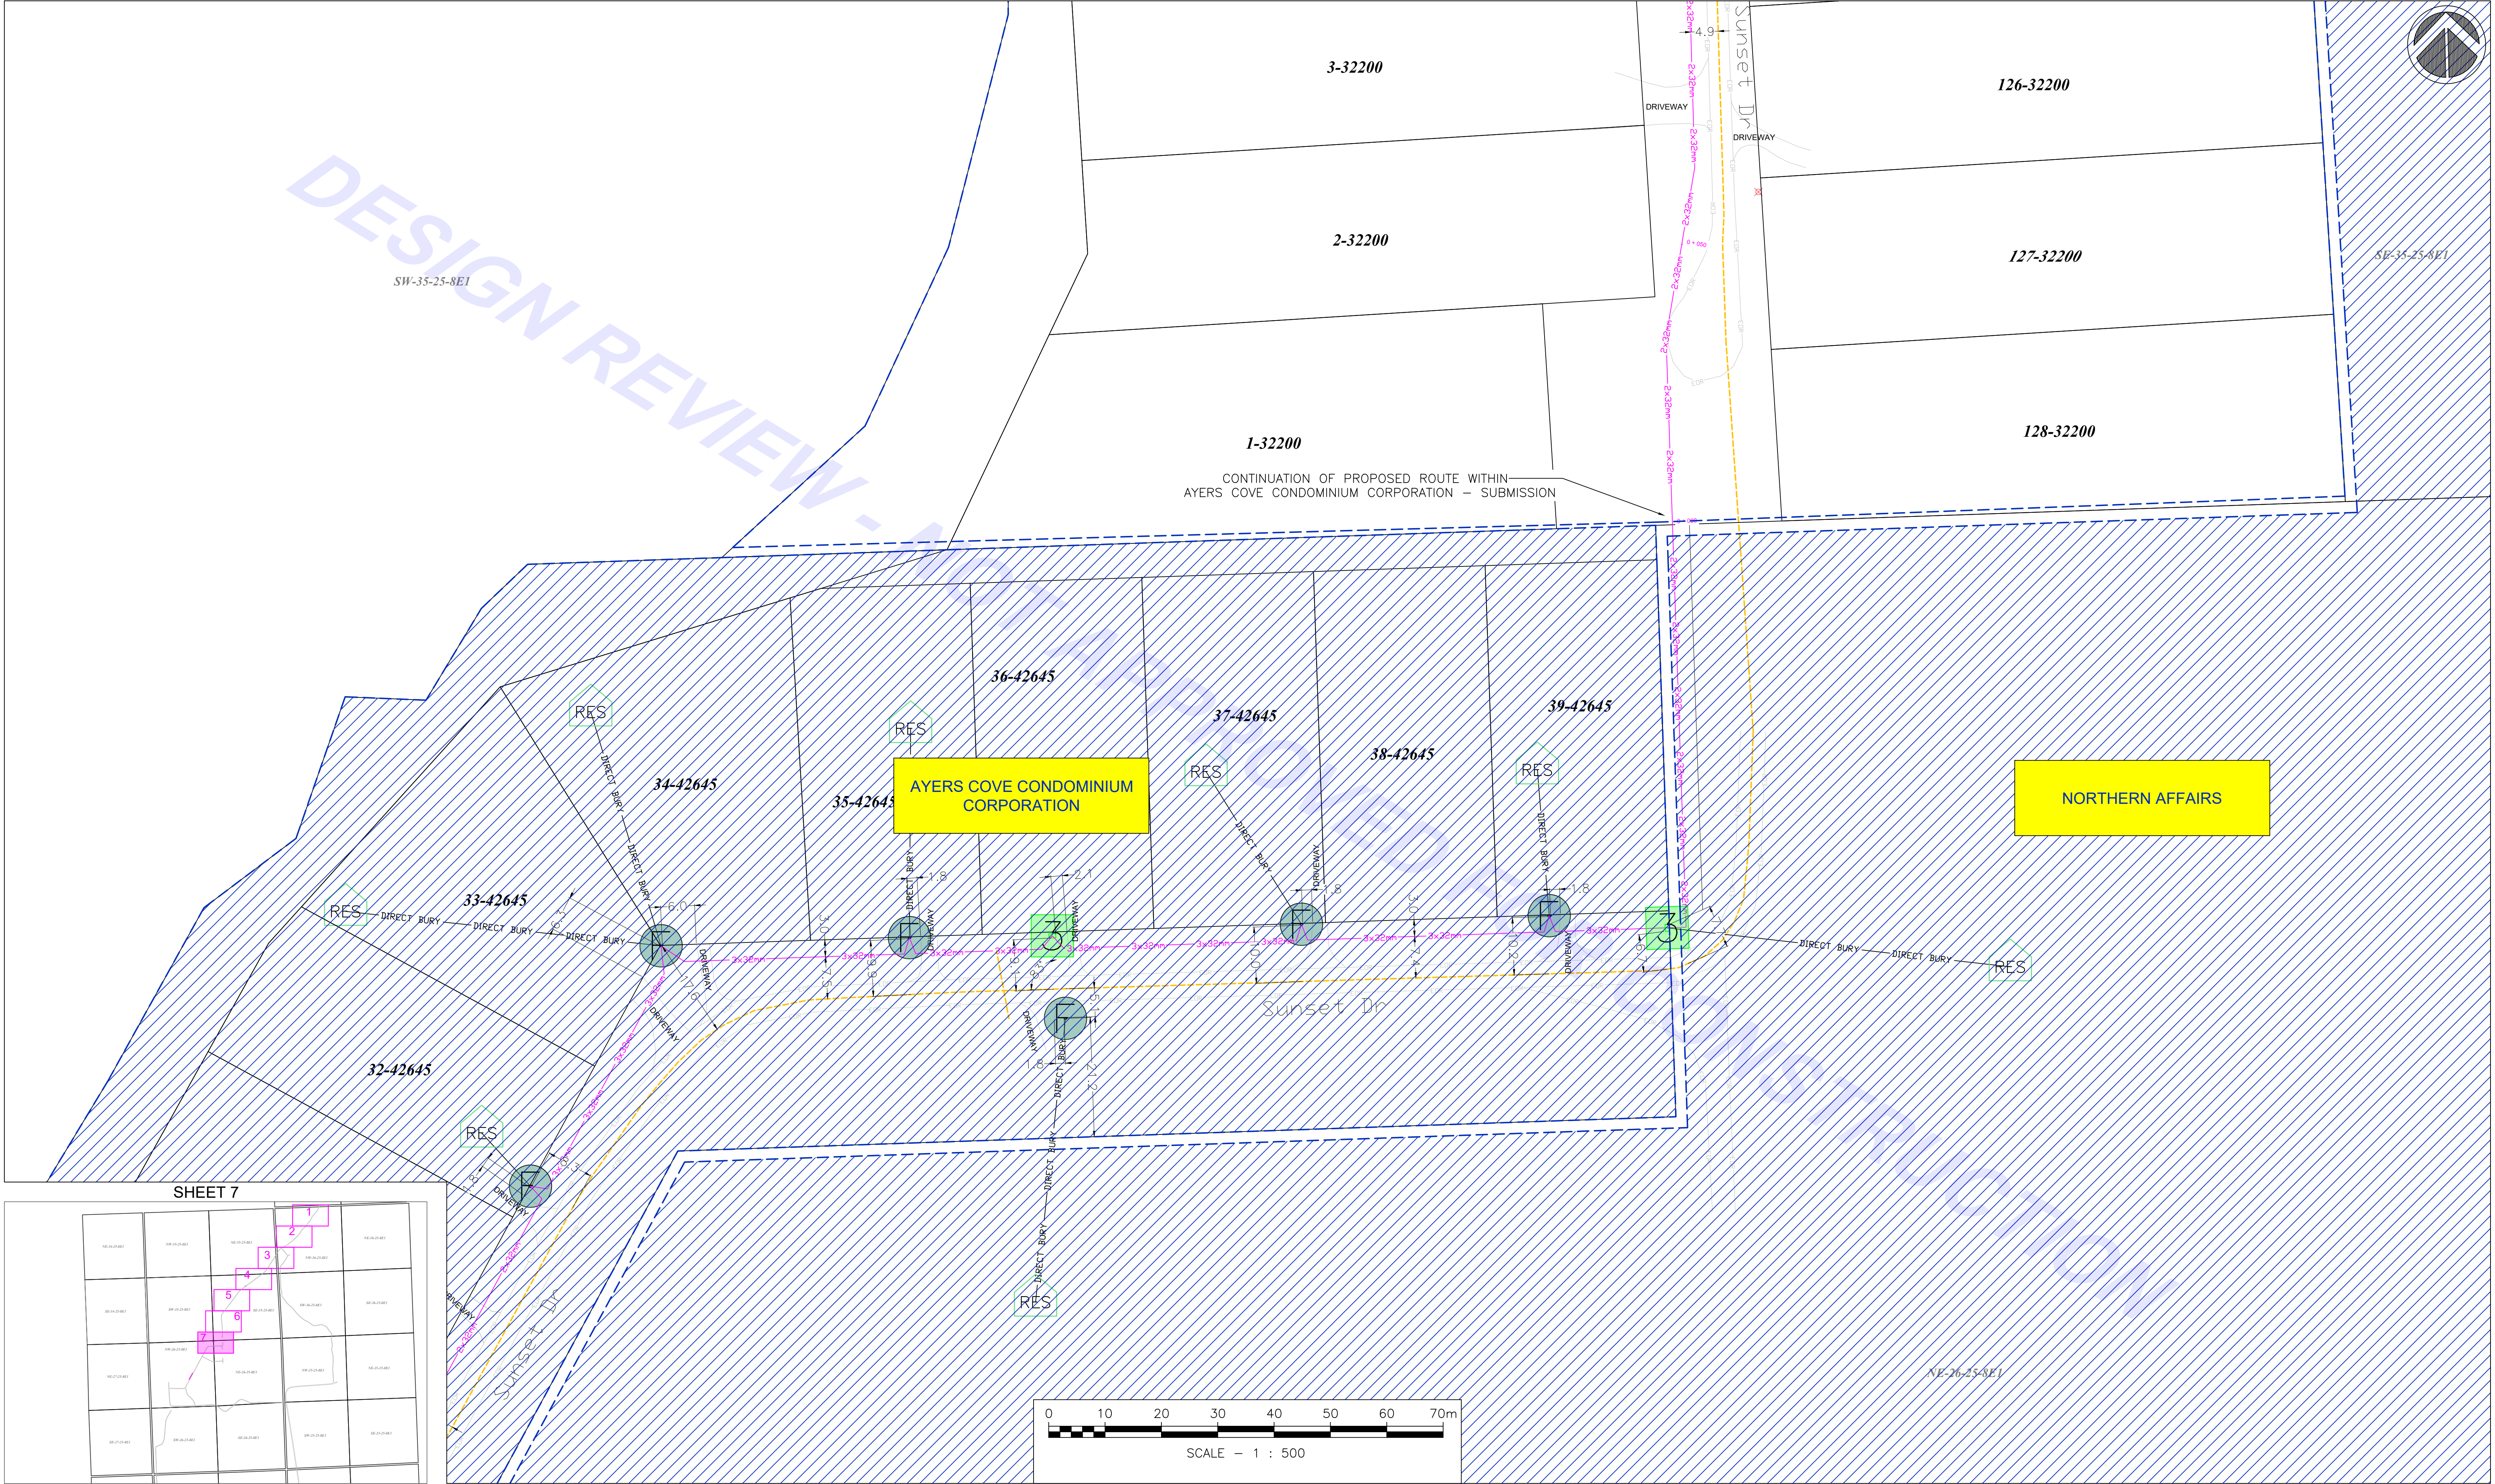

DISCLAIMER:
ALL VALLEY FIBER INFRASTRUCTURE IS DIELECTRIC AND IS TO BE INSTALLED AT A DEPTH OF 1.0M BELOW GRADE (MINIMUM 1.5M BELOW B.O.D. FOR MI INSTALLATIONS PARALLELING AND CROSSING MI ROAD RIGHT OF WAYS).
ALL ALIGNMENTS 1.0M FROM PROPERTY LINE UNLESS OTHERWISE STATED. ALL VAULTS IN MI ROW MINIMUM OF 0.3M FROM EDGE OF ROW.
THIS DRAWING SHALL NOT BE USED, OR REPRODUCED WITHOUT WRITTEN PERMISSION FROM VALLEY FIBER LTD.
ALL EXISTING UTILITIES IN CONSTRUCTION ZONE AND INDICATED IN DRAWING MUST BE LOCATED PRIOR TO CONSTRUCTION. VALLEY FIBER LTD. IS NOT RESPONSIBLE FOR DAMAGE TO UNMARKED, MISLOCATED, OR UNIDENTIFIED UTILITIES.
ALL UTILITY LOCATIONS MUST BE VERIFIED ON SITE.

SEAL:



A QUANTA SERVICES COMPANY

CONSTRUCTION STATUS:

ISSUED FOR DESIGN REVIEW



VALLEY FIBER

EXISTING UTILITIES:

- TELECOM
- ELECTRICITY
- SEWER LINE
- WATER LINE
- DRAIN
- SIDEWALK
- EDGE OF ROAD
- BOT. OF DITCH
- NATURAL GAS
- BUSH/TREELINE
- MTI ROW
- TELECOM PED
- HYDRO POLE
- MANHOLE
- WATER VALVE
- RAILWAY
- CULVERT
- FENCE
- BEDROCK
- EXPOSED ROCK
- LOT LINES
- TELECOM
- HYDRO POLE
- MANHOLE
- WATER VALVE
- RAILWAY
- CULVERT
- FENCE
- BEDROCK
- EXPOSED ROCK
- LOT LINES

CIVIL DESIGN LEGEND:

- MAINLINE
- DISTRIBUTION
- SERVICE DROP
- DIRECT BURY
- EXISTING CONDUIT
- PLOWING
- AERIAL
- OTHER
- SERVICE AREA
- MARKER BALL
- END CAPPED

VAULTS:

- 1 SERVICE VAULT (SWITCHBLADE)
- 2 24x36
- 3 30x48
- 4 36x60
- 5 48x72
- 6 11x18 (FLOWPOT)

CROSSING SYMBOLS:

- WATERWAY
- BRIDGE
- RAILWAY
- PIPELINE
- NPP
- OTHER
- EASEMENT AREA
- JOINT-USE
- RM ROW/BOUNDARY

RM/PROJECT:

HOLLOW WATER

DRAWING/REFERENCE ID:

PELICAN INLET CONDOMINIUM CORPORATION - SUBMISSION

DRAWN BY: Stoyan Patalov

CHECKED BY: Bryan McIver

DATE: 16/07/26

REVISION NO.: 0

UNITS: METERS

SCALE: 1:500

SHEET NO.: 7 of 7

FILE NAME: HW FS44-PELICAN INLET CONDOMINIUM CORPORATION-SUBMISSION.REV0.0

VALLEY FIBER LTD.
WINKLER, MANITOBA
1-800-958-5698